R/W DETAILS
N.T.S.

P/L R/W DETAIL

OWNERSHIP TRACT No.	T2G-106-E06859	T2G-107-E06860	ROAD	T2G-108-E06861	ROAD	T2G-111-E06864	T2G-110-E06863	ROAD	T2G-112-E06865
AREA (ha) AND LENGTH (m) OF PERMANENT EASEMENT	AREA 1.342 LENGTH 671.1	AREA 0.786 LENGTH 393.1	LENGTH 39.9	AREA 1.593 LENGTH 796.3	LENGTH 30.8	AREA 0.450 LENGTH 224.8	AREA 1.963 LENGTH 981.5	LENGTH 21.6	AREA 0.296 LENGTH 148.1

PLAN
SCALE 1:5000

FOR CONTINUATION SEE DRAWING: PB000523-DD-MAP-793

PIPELINE PLAN AND PROFILE IN:
NE 1/4 Sec 18
SE 1/4 Sec 18
SW 1/4 Sec 17
NW 1/4 Sec 8
NE 1/4 Sec 8
NW 1/4 Sec 9
Tp 79 R 15 W6M

FOR CONTINUATION SEE DRAWING: PB000523-DD-MAP-795

PROFILE
SCALE
1:5000 HOR.
1:2000 VERT.

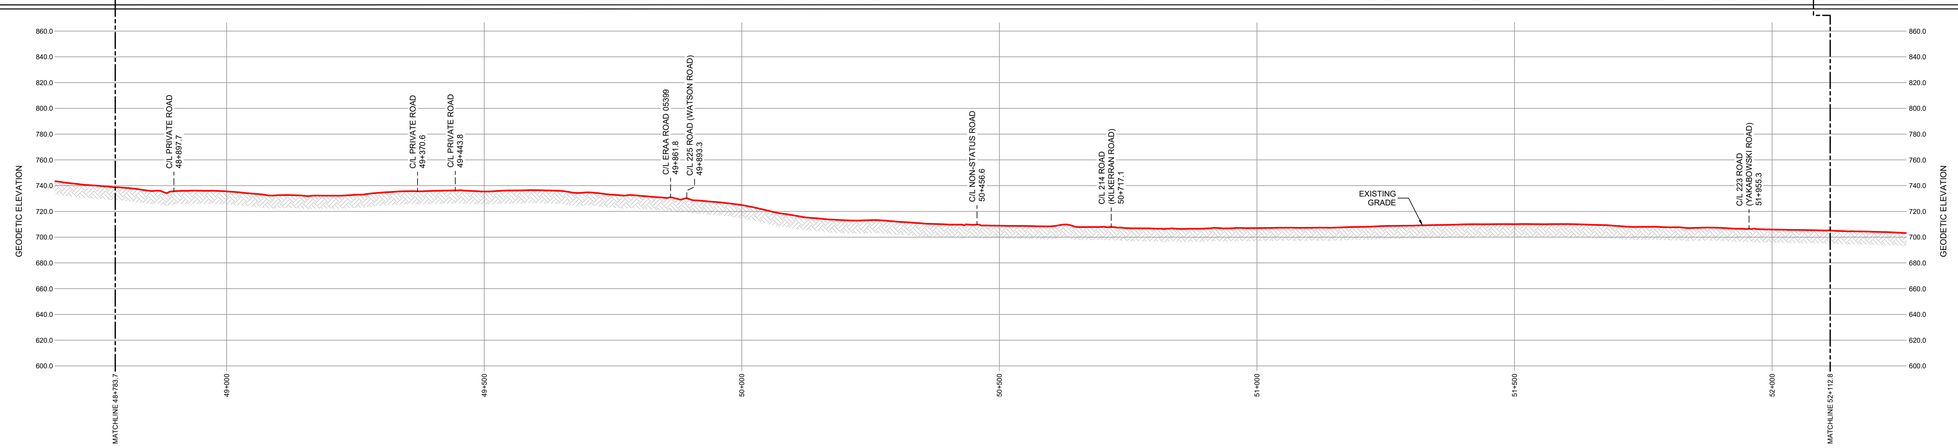

GENERAL NOTES:

1. ALL CHAINAGES AND DIMENSIONS ARE IN METRES UNLESS NOTED OTHERWISE.
2. PROFILE INFORMATION HAS BEEN OBTAINED FROM LIDAR AND FIELD SURVEY.
3. CHAINAGES SHOWN ARE HORIZONTAL GRID.
4. THIS DOCUMENT IS NOT A PLAN OF SURVEY, BUT IS A GRAPHICAL REPRESENTATION OF THE APPROXIMATE SIZE, CONFIGURATION AND LOCATION OF PROPERTY OWNERSHIP. IT IS NOT INTENDED TO BE USED FOR LEGAL DESCRIPTIONS, CALCULATING EXACT DIMENSIONS OR PROPERTY AREAS.
5. CONVERSION FACTOR FOR HECTARES TO ACRES IS: 1 HECTARE = 2.4710 ACRES.
6. TYPICALLY THE RIGHT OF WAY WIDTH IS 20.0m BUT WILL VARY AT SPECIFIC LOCATIONS DUE TO ENGINEERING AND CONSTRUCTION RESTRICTIONS.
7. FULL SIZE DRAWINGS ARE PLOTTED ON 707 x 1000 (B1 SIZED PAPER). REDUCED SIZE DRAWINGS ARE NOT TO SCALE.

LEGEND:

KILOMETRE POST: KP
PROPOSED PIPELINE RIGHT OF WAY:
PROPOSED VALVE SITE:
PROPERTY LINE:

A/R:	ACCESS ROAD
ha.:	HECTARES
m:	METRES
NPS:	NOMINAL PIPE SIZE
P/L:	PIPELINE
R/W:	RIGHT OF WAY
C/L:	CENTRE LINE

CER APPROVAL:

LAND TITLES OFFICE:

PLAN No. _____

ENTERED AND REGISTERED

ON _____

INSTRUMENT No: _____

A.D.REGISTRAR

REVISIONS:

No.	DESCRIPTION	DATE	DRFT	CHK	APRV
00	PLAN ISSUED	JULY 17, 2026	JA	RS	RS

PEMBINA

PLAN SHOWING:

Plan and Profile of Taylor to Gordondale Pipeline Project
from
KP 48+783.7 to 52+112.8
Limits of Sheet
NE 1/4 Sec 18 Tp 79 R 15 W6M
NW 1/4 Sec 9 Tp 79 R 15 W6M

Peace River District - British Columbia

MIDWEST
2827 Sunridge Boulevard N.E.
Calgary, Alberta
403-244-7471
www.midwest.ca

Project Name: Taylor to Gordondale Pipeline Project	Sheet No.: 16.0
Project No.: PC/23004	00 REVISION
Route Ref.: PB000523-GS-SPD-001_04C_T2G_ENG_Ditchline_Rev4C	
Document No.: PB000523-DD-MAP-794_00	

\\NET\Jobs\MPP2023\PPB-0005-23\CADD\Taylor_To_Gordondale\PPBuR\PPBuR-BC.dwg