**R/W DETAILS**
**N.T.S.**

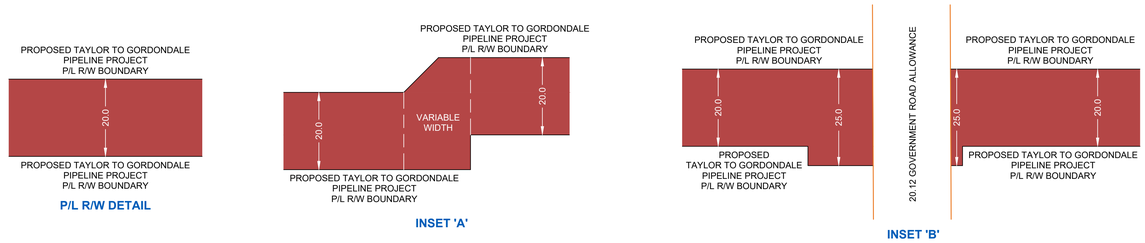


| OWNERSHIP TRACT No. | T2G-190-E06928 | ROAD | T2G-192-E06930 | T2G-194-E06932 | ROAD | T2G-196-E06934 |
|---|---|---|---|---|---|---|
| AREA (ha) AND LENGTH (m) OF PERMANENT EASEMENT | AREA 1.621 LENGTH 804.4 | LENGTH 20.1 | AREA 1.610 LENGTH 804.3 | AREA 1.613 LENGTH 806.3 | LENGTH 20.1 | AREA 1.620 LENGTH 809.8 |

**PLAN**
**SCALE 1:5000**

FOR CONTINUATION SEE DRAWING: PB000523-DD-MAP-803

PIPELINE PLAN AND PROFILE IN:
N.E.1/4 Sec.15
N.W.1/4 Sec.14
N.E.1/4 Sec.14
N.W.1/4 Sec.13
Twp.78 Rge.13 W.6M.

FOR CONTINUATION SEE DRAWING: PB000523-DD-MAP-805

**PROFILE**
**SCALE**
**1:5000 HOR.**
**1:2000 VERT.**

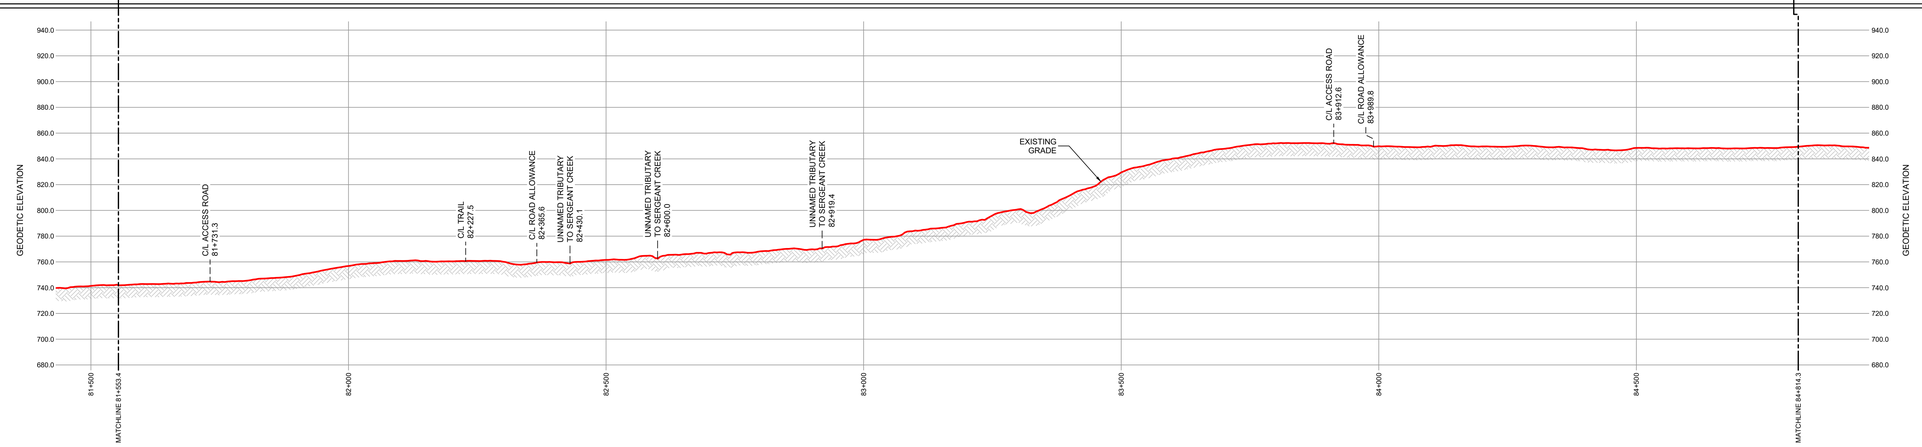


**GENERAL NOTES:**

1. ALL CHAINAGES AND DIMENSIONS ARE IN METRES UNLESS NOTED OTHERWISE.
2. PROFILE INFORMATION HAS BEEN OBTAINED FROM LIDAR AND FIELD SURVEY.
3. CHAINAGES SHOWN ARE HORIZONTAL GRID.
4. THIS DOCUMENT IS NOT A PLAN OF SURVEY, BUT IS A GRAPHICAL REPRESENTATION OF THE APPROXIMATE SIZE, CONFIGURATION AND LOCATION OF PROPERTY OWNERSHIP. IT IS NOT INTENDED TO BE USED FOR LEGAL DESCRIPTIONS, CALCULATING EXACT DIMENSIONS OR PROPERTY AREAS.
5. CONVERSION FACTOR FOR HECTARES TO ACRES IS: 1 HECTARE = 2.4710 ACRES.
6. TYPICALLY THE RIGHT OF WAY WIDTH IS 20.0m BUT WILL VARY AT SPECIFIC LOCATIONS DUE TO ENGINEERING AND CONSTRUCTION RESTRICTIONS.
7. FULL SIZE DRAWINGS ARE PLOTTED ON 707 x 1000 (B1 SIZED PAPER). REDUCED SIZE DRAWINGS ARE NOT TO SCALE.

**LEGEND:**

KILOMETRE POST: KP
PROPOSED PIPELINE RIGHT OF WAY:
PROPOSED VALVE SITE:
PROPERTY LINE:

A/R: ACCESS ROAD
ha.: HECTARES
m: METRES
NPS: NOMINAL PIPE SIZE
P/L: PIPELINE
R/W: RIGHT OF WAY
C/L: CENTRE LINE

**CER APPROVAL:**

**LAND TITLES OFFICE:**

PLAN No. _____
ENTERED AND REGISTERED
ON _____
INSTRUMENT No: _____
A.D.REGISTRAR

**REVISIONS:**

| No. | DESCRIPTION | DATE | DRFT | CHK | APRV |
|---|---|---|---|---|---|
| 00 | PLAN ISSUED | JUNE 30, 2026 | JA | RS | RS |

PEMBINA

**PLAN SHOWING:**

**Plan and Profile of Taylor to Gordondale Pipeline Project**
**from**
**KP 81+553.4 to 84+814.3**
**Limits of Sheet**
**N.E.1/4 Sec.15 Twp.78 Rge.13 W.6M.**
**N.W.1/4 Sec.13 Twp.78 Rge.13 W.6M.**

**Saddle Hills County - Alberta**


MIDWEST
2827 Sunridge Boulevard N.E.
Calgary, Alberta
403-244-7471
www.midwest.ca


Project Name: Taylor to Gordondale Pipeline Project
Project No.: PC/23004
Route Ref.: PB000523-GS-SPD-001_04C_T2G_ENG_Ditchline_Rev4C
Document No.: PB000523-DD-MAP-804_00
Sheet No.: 26.0
00 REVISION

\\NET\Jobs\MPP2023\PB-0005-23\CAD\Taylor_To_Gordondale\PPBuR\SPPBuR-AB.dwg